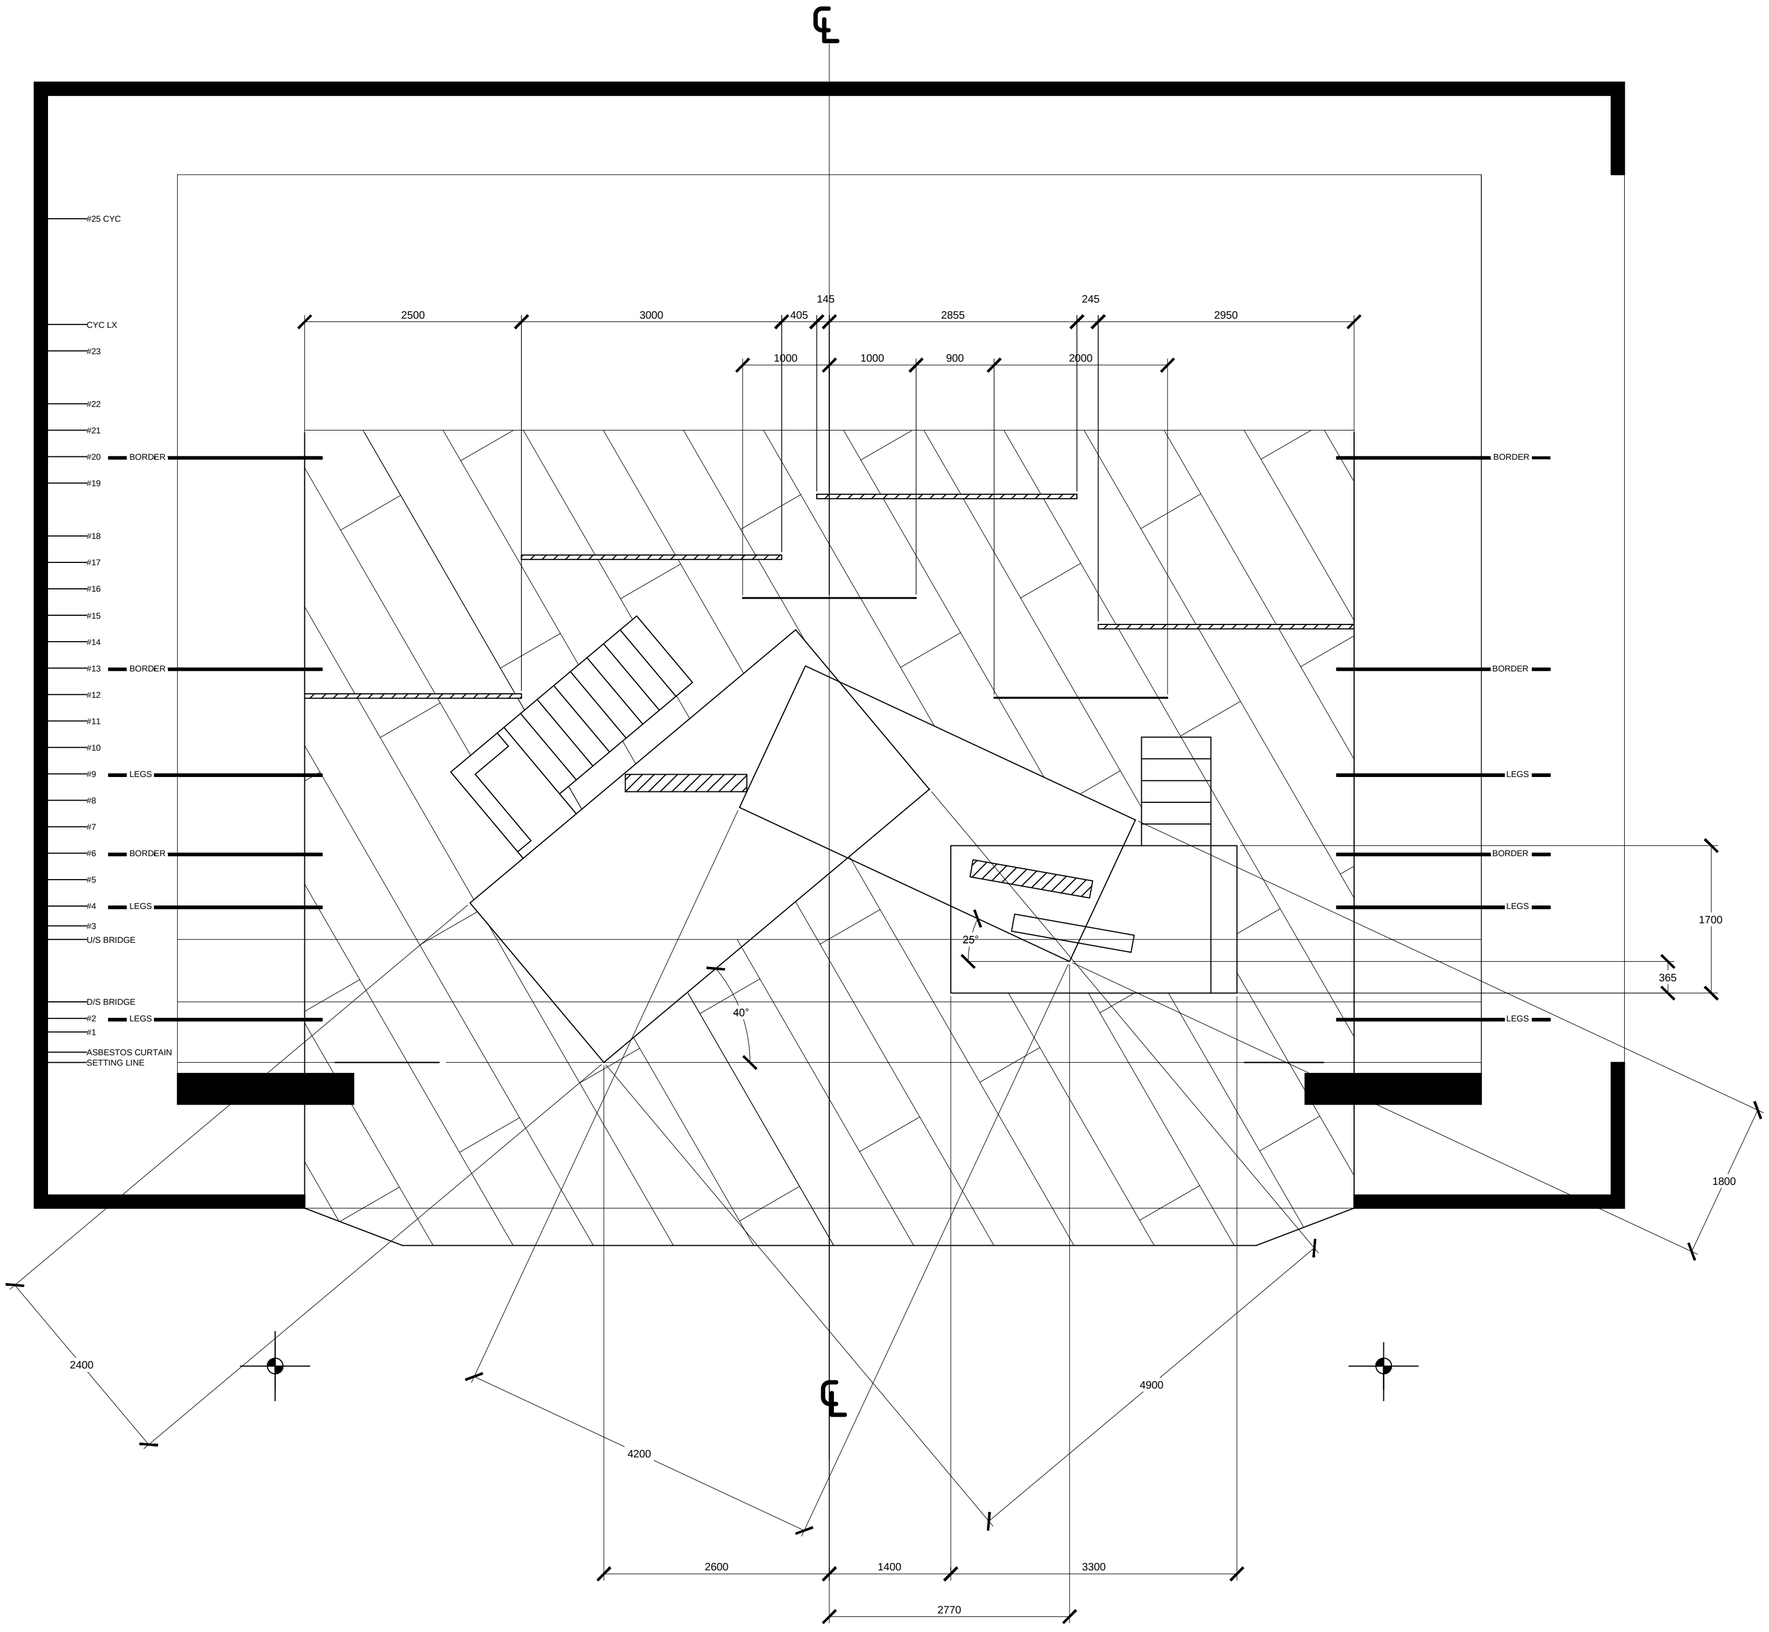

GROUND PLAN - A MIDSUMMER NIGHT'S DREAM 1:50

A MIDSUMMER NIGHT'S DREAM

DIRECTOR	
ART DIRECTOR	
SET DESIGNER	
SCALE	1:50
DATE	
DRAWN BY	
CHECKED BY	
DRAWING NO.	1

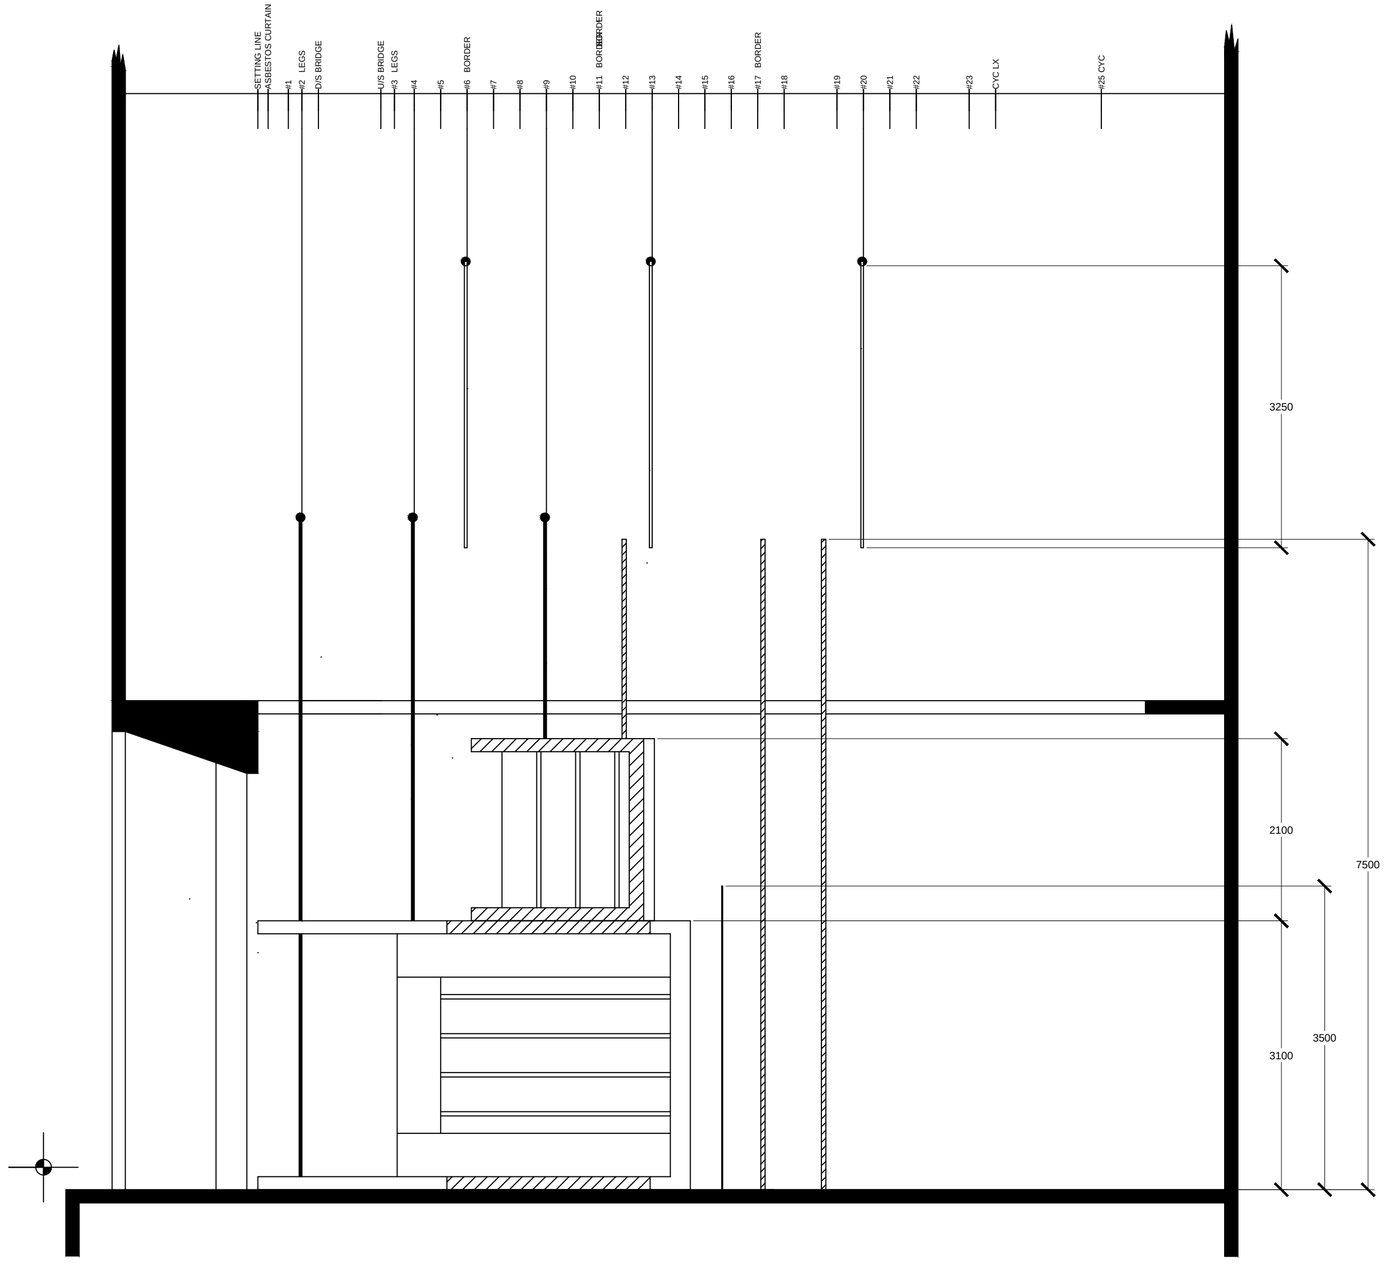

CENTERLINE SECTION - A MIDSUMMER NIGHT'S DREAM 1:50

A MIDSUMMER NIGHT'S DREAM

DIRECTOR	
ART DIRECTOR	
SET DESIGNER	
SCALE	1:50
DATE	
DRAWN BY	
CHECKED BY	
DRAWING NO.	2